Work of providing and laying of 230mm dia SW pipeline in place of old and damaged 175/230mm dia SW pipeline at Lalbagh road

1st cross and phoenix hospital road coming under Sudhamanagara S/stn of AEESW-1 Sub dvn

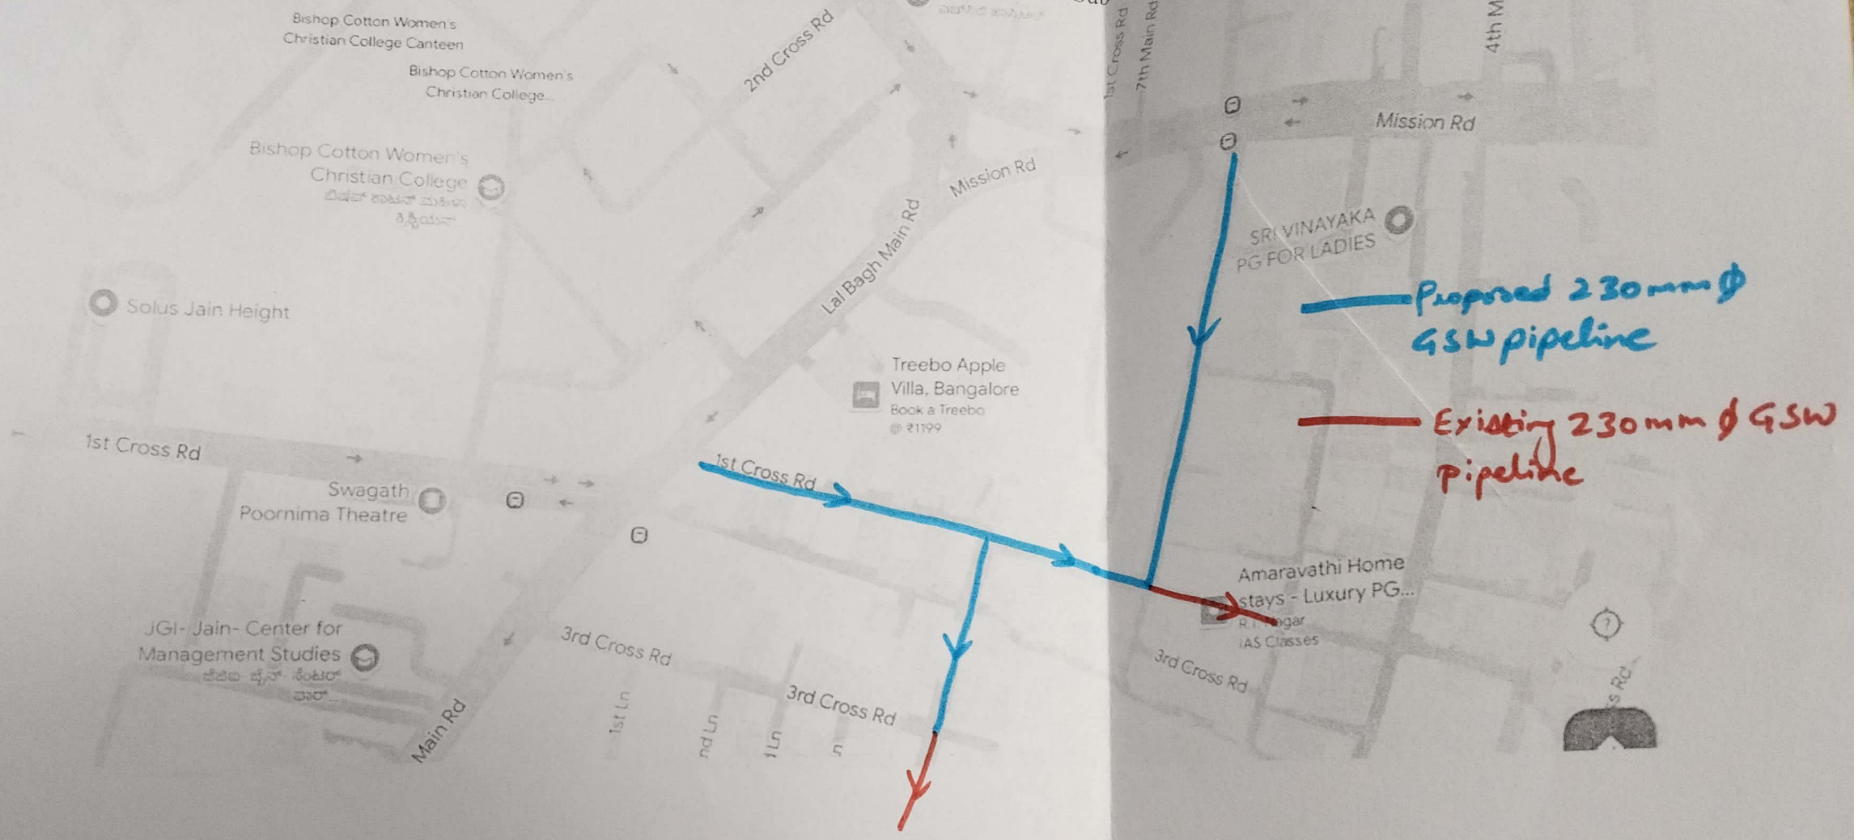

AE-SUD

AEE SW1

Scanned with OKEN Scanner